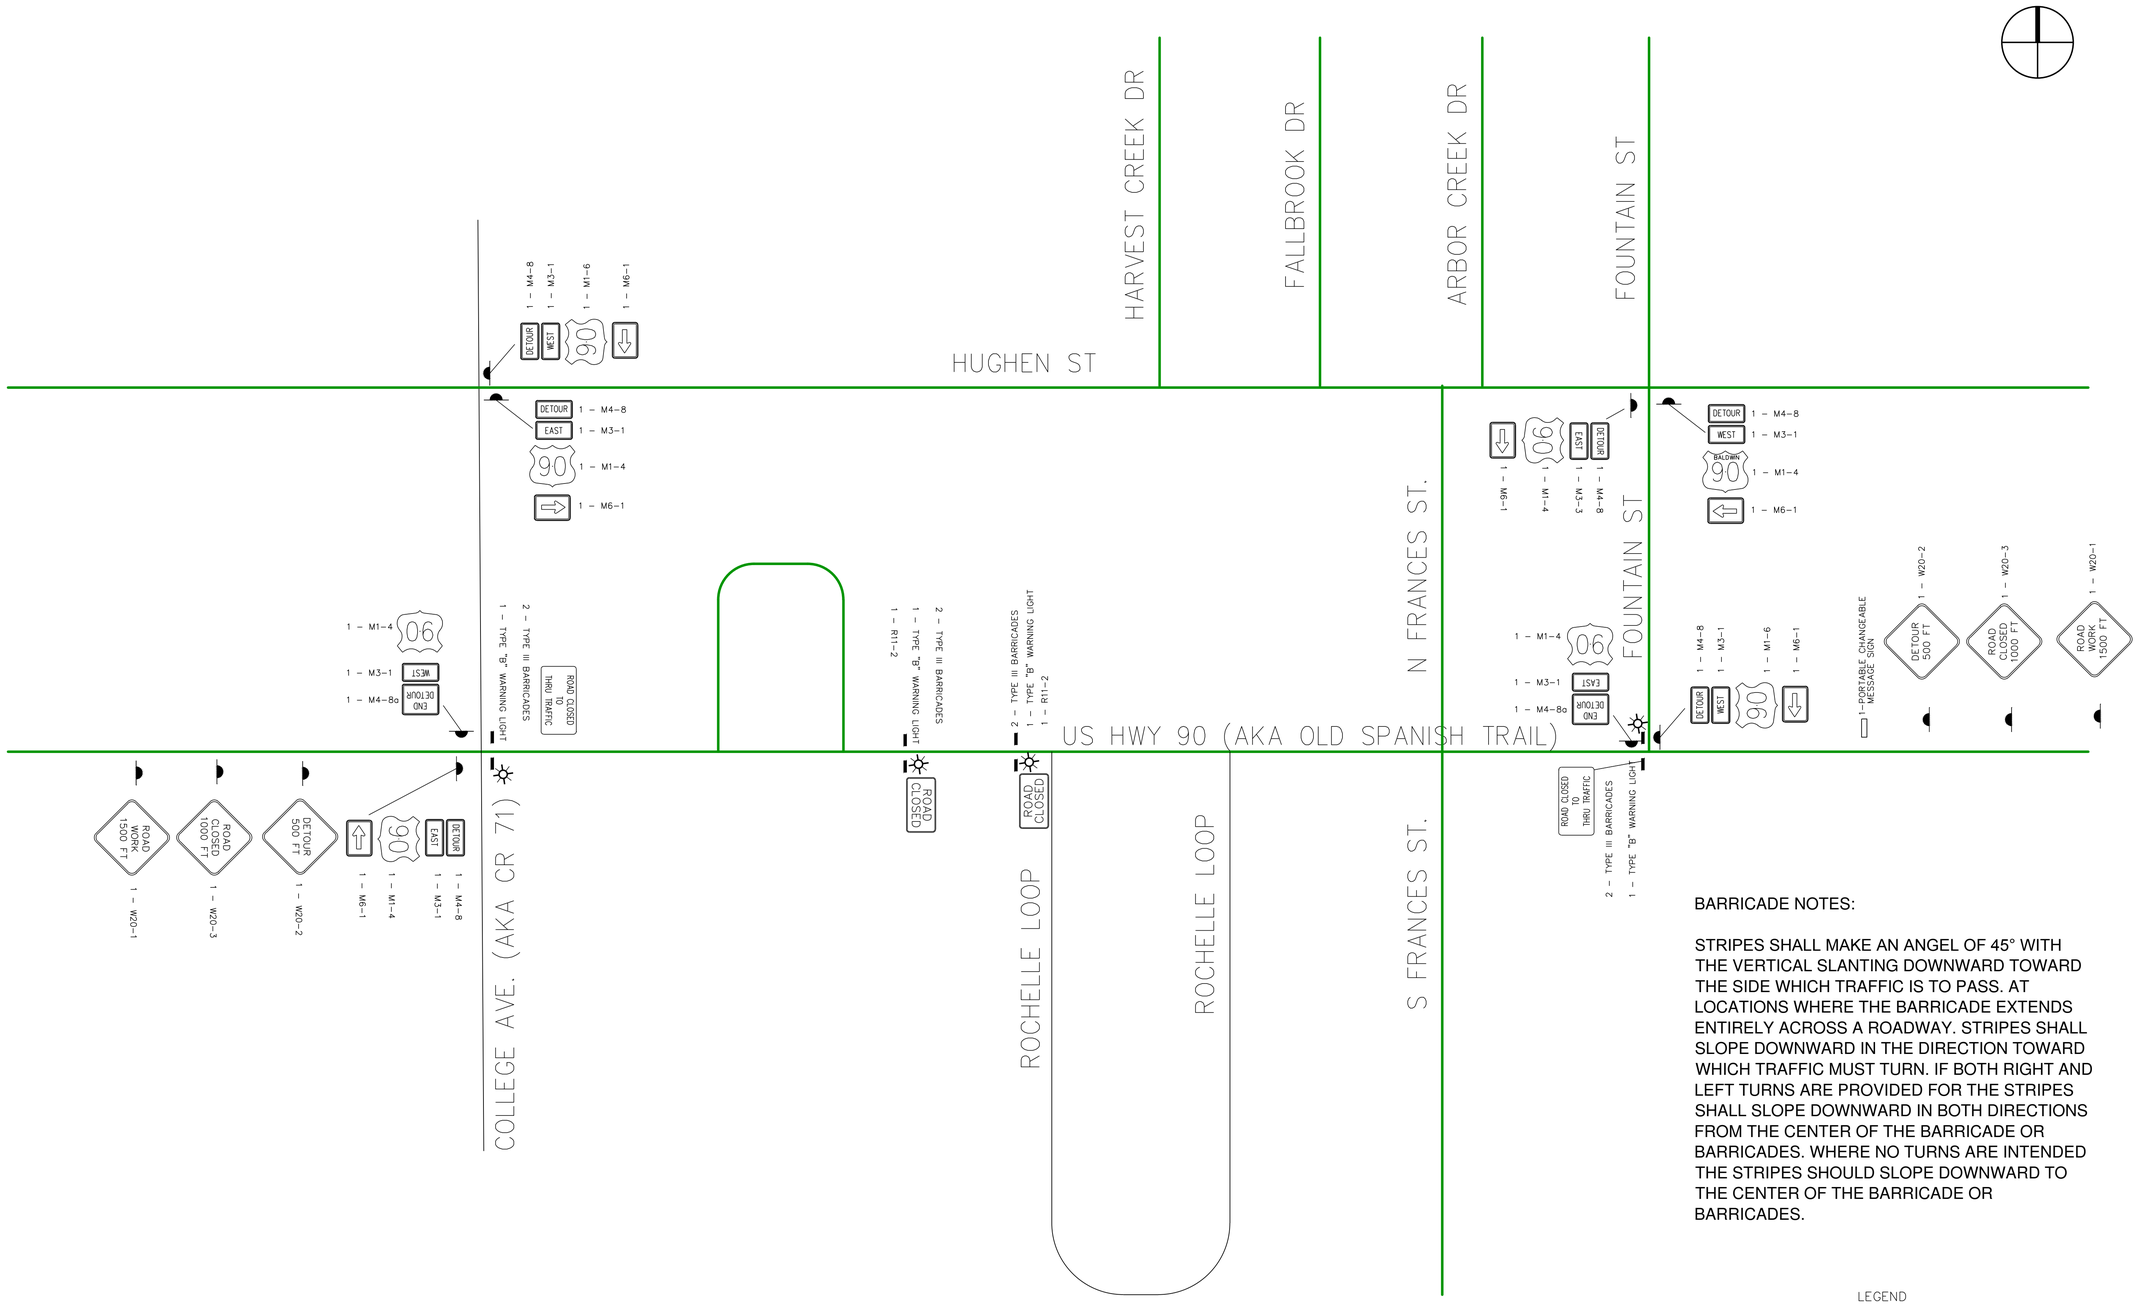

BARRICADE NOTES:

STRIPES SHALL MAKE AN ANGEL OF 45° WITH THE VERTICAL SLANTING DOWNWARD TOWARD THE SIDE WHICH TRAFFIC IS TO PASS. AT LOCATIONS WHERE THE BARRICADE EXTENDS ENTIRELY ACROSS A ROADWAY. STRIPES SHALL SLOPE DOWNWARD IN THE DIRECTION TOWARD WHICH TRAFFIC MUST TURN. IF BOTH RIGHT AND LEFT TURNS ARE PROVIDED FOR THE STRIPES SHALL SLOPE DOWNWARD IN BOTH DIRECTIONS FROM THE CENTER OF THE BARRICADE OR BARRICADES. WHERE NO TURNS ARE INTENDED THE STRIPES SHOULD SLOPE DOWNWARD TO THE CENTER OF THE BARRICADE OR BARRICADES.

LEGEND

- TYPE III BARRICADE
- TYPE "B" WARNING LIGHT
- POST MOUNTED SIGN

2ND SUBMITTAL SET
ISSUE FOR CONSTRUCTION

Dewberry | PREBLE-RISH
9949 BELLATON AVE.
DAPHNE, AL 36526
251.990.9950

HWY 90 DRAINAGE IMPROVEMENTS

FOR THE CITY OF ROBERTSDALE

BALDWIN COUNTY, AL

SEAL

ALABAMA LICENSED NO.30021 PROFESSIONAL ENGINEER ANDREW N. BOBB

KEY PLAN

SCALE

0' 25' 50' 100'
SCALE: 1" = 50'

NO.	DESCRIPTION	DATE

REVISIONS

DRAWN BY	ANB
APPROVED BY	ANB
CHECKED BY	ANB
DATE	5-16-2016

TITLE

DETOUR PLAN

PROJECT NO. 5008221

SHEET NO. 6 OF 8

1/22/2016 9:07:15 AM
J:\209-CITY OF ROBERTSDALE\9003 - HWY 90 DRAINAGE PLANS\ENG\209003-AB2.DWG