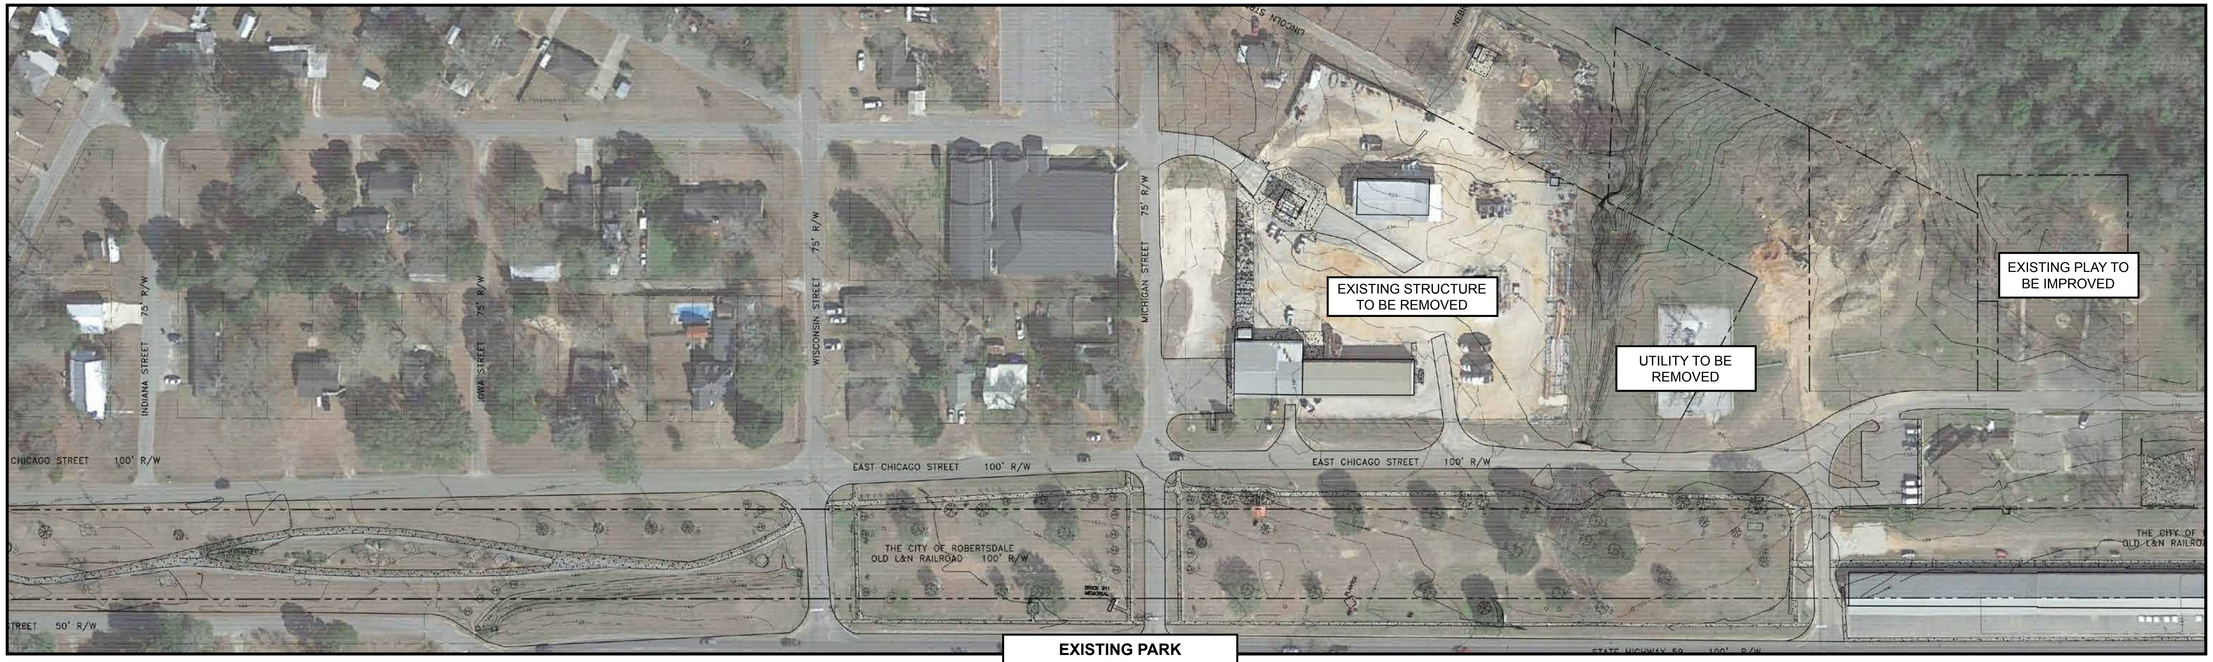

EXISTING PARK CONDITIONS
SCALE: 1"=80'

N

40 0 80 160

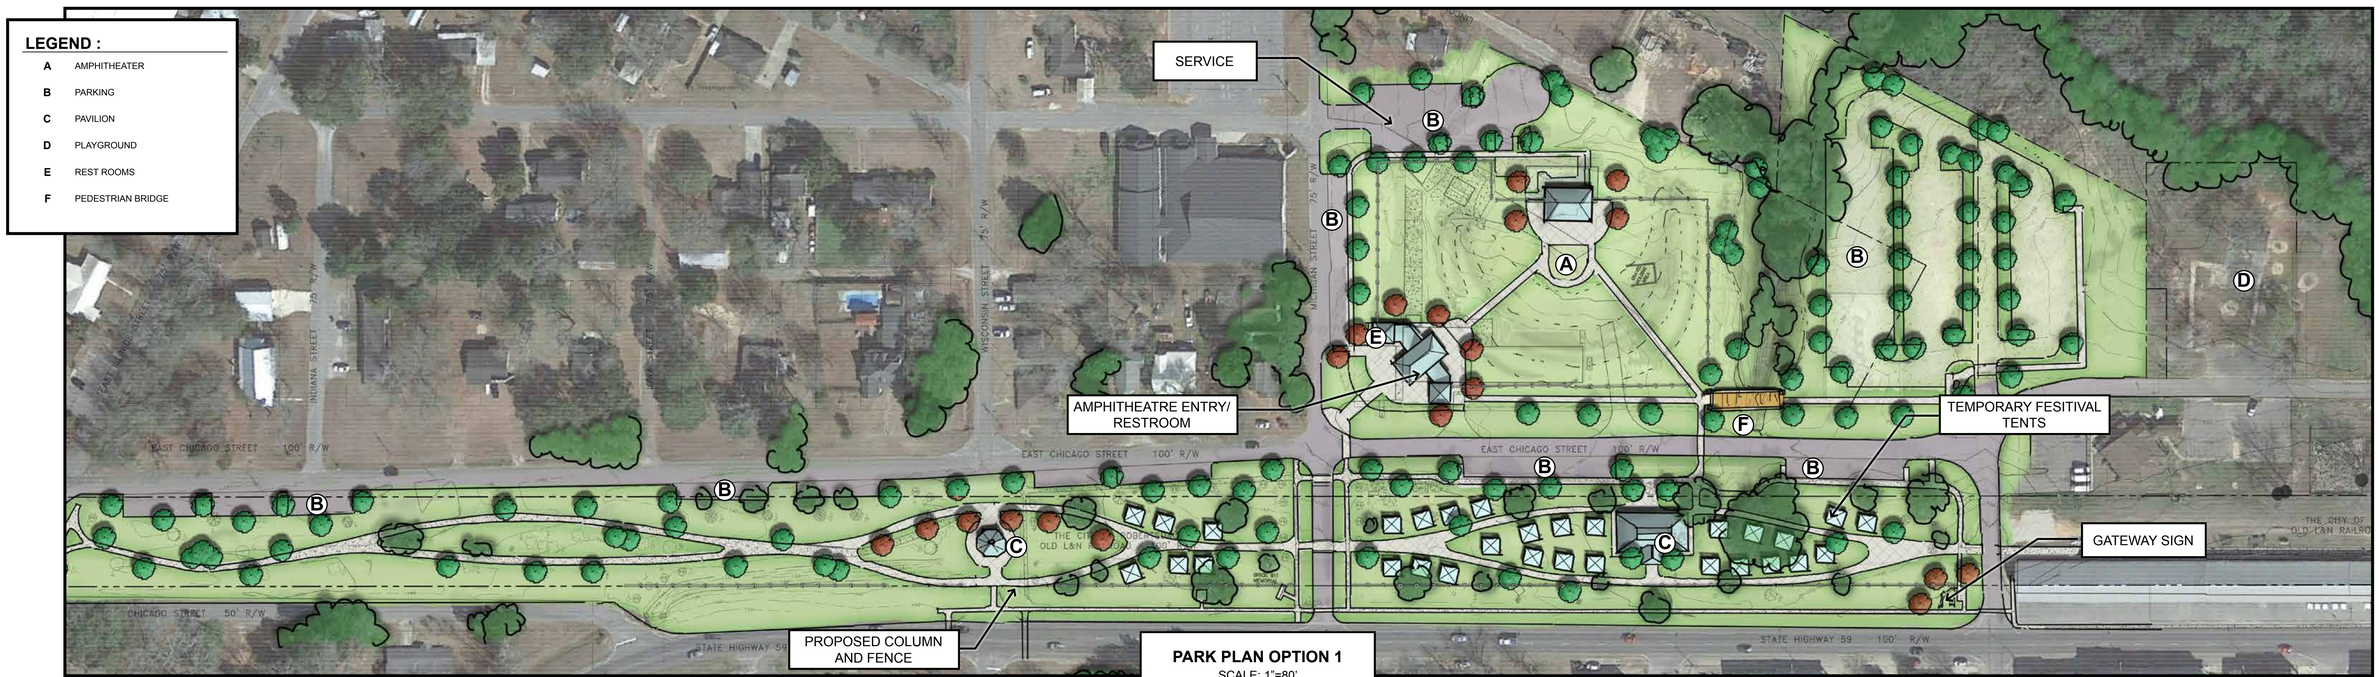

PARK PLAN OPTION 1
SCALE: 1"=80'

N

40 0 80 160

Honey Bee Park - Robertsdale, Alabama

ADAMS•STEWART ARCHITECTS, LLC
251-947-3864
adamsstewart.com

WATKINS • ACY • STRUNK
landscape architecture • land planning • placemaking

LEGEND :

- **A** AMPHITHEATER
- **B** PARKING
- **C** PAVILION
- **D** PLAYGROUND
- **E** RESTROOOMS
- **F** PEDESTRIAN BRIDGE

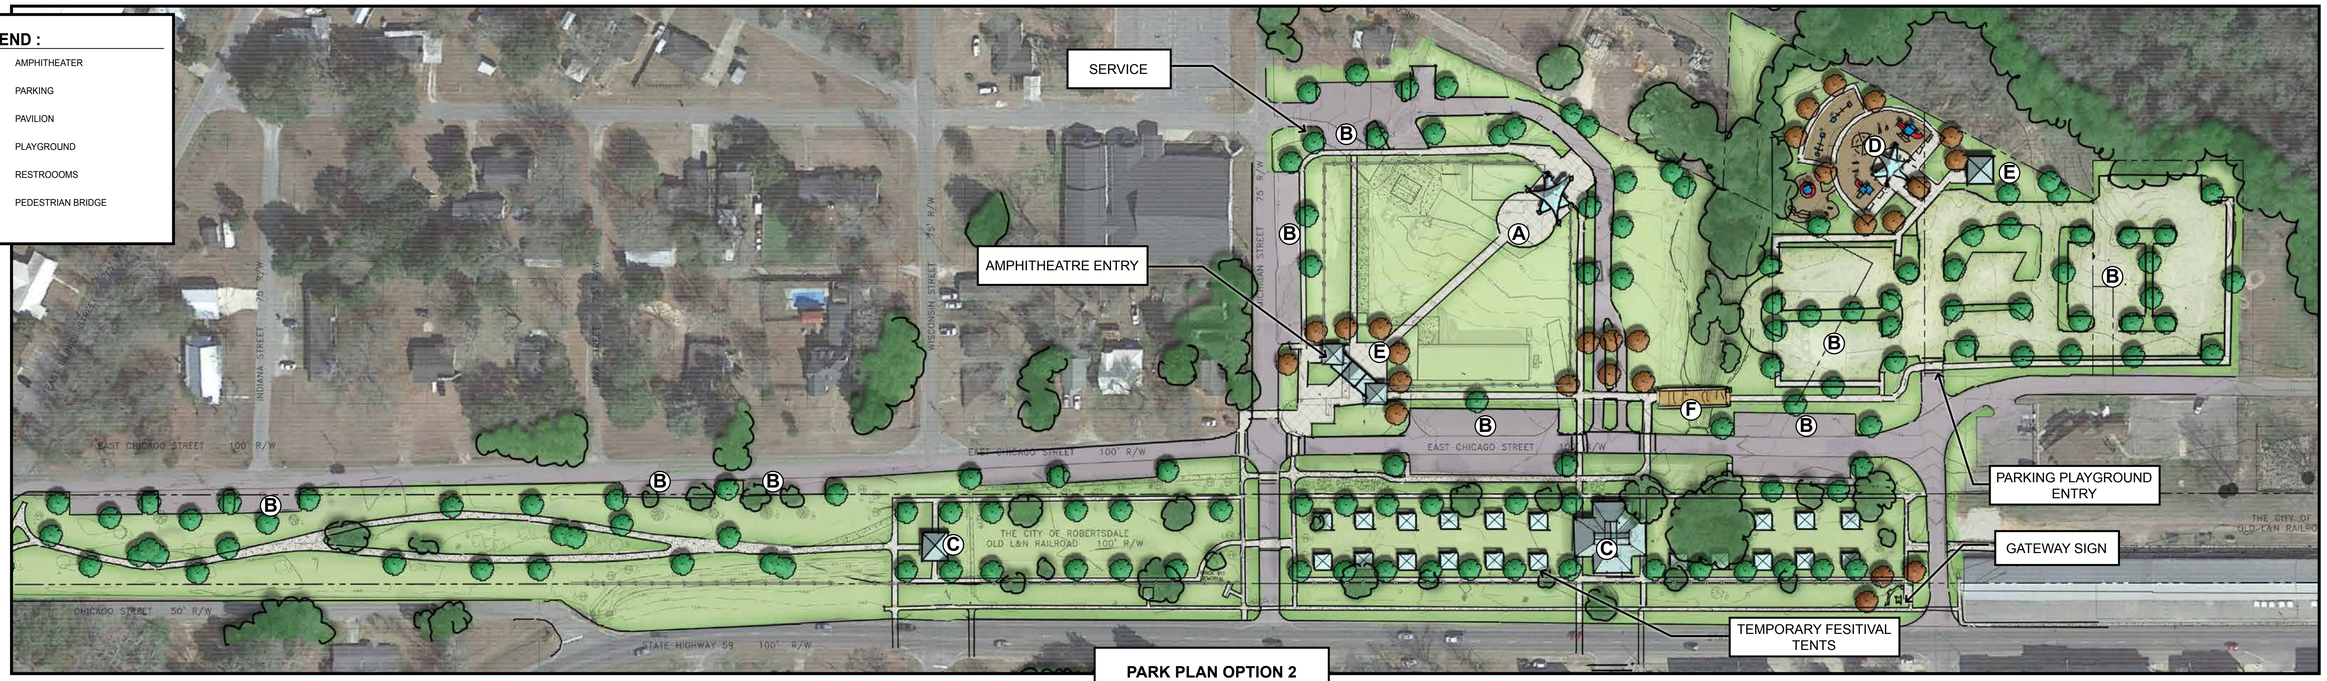

PARK PLAN OPTION 2
SCALE: 1"=80'

N

0 40 80 160

LEGEND :

- **A** AMPHITHEATER
- **B** PARKING
- **C** PAVILION
- **D** PLAYGROUND
- **E** RESTROOOMS
- **F** PEDESTRIAN BRIDGE

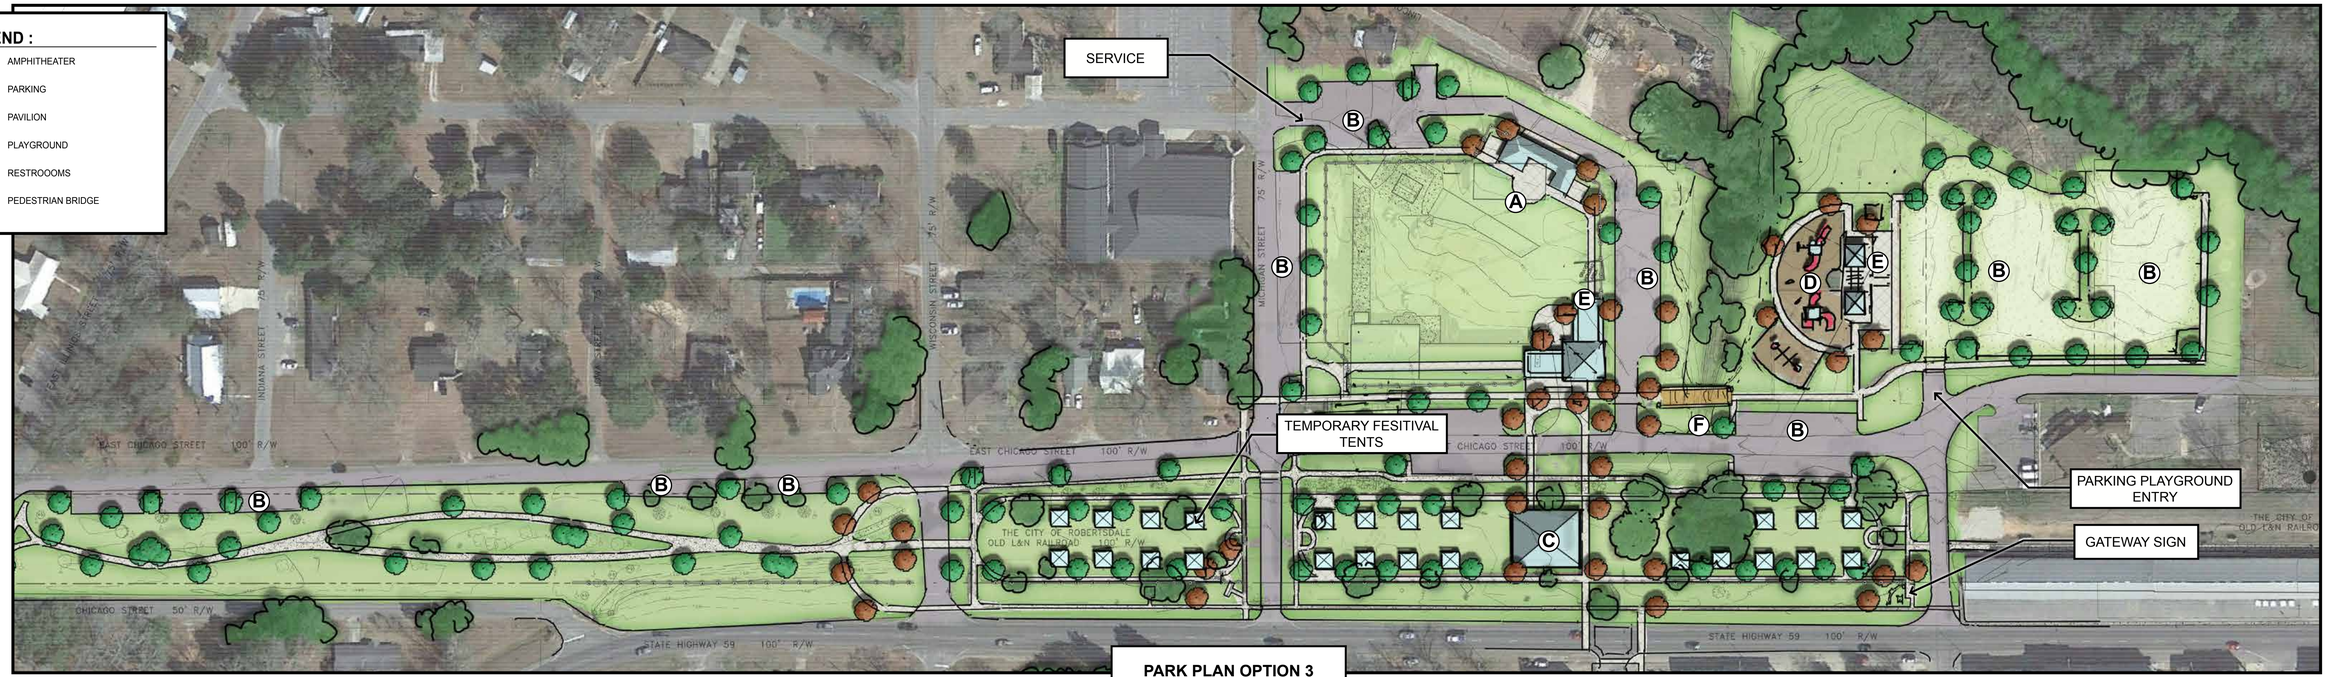

PARK PLAN OPTION 3
SCALE: 1"=80'

N

0 40 80 160

Honey Bee Park - Robertsdale, Alabama

ADAMS•STEWART ARCHITECTS, LLC
251-947-3864
adamsstewart.com

WATKINS • ACY • STRUNK
landscape architecture • land planning • placemaking

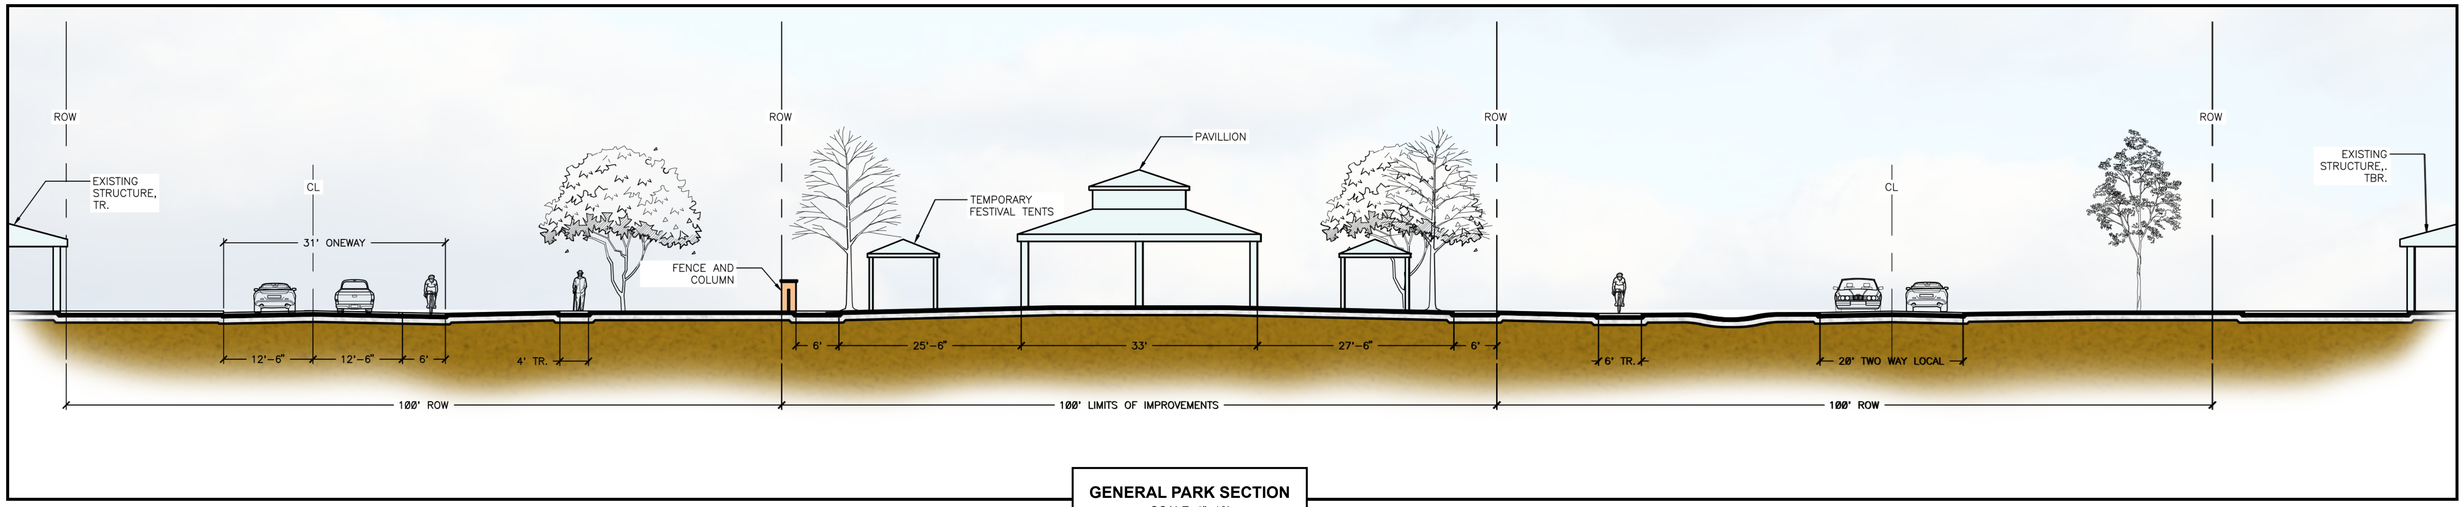

GENERAL PARK SECTION
SCALE: 1"=10'

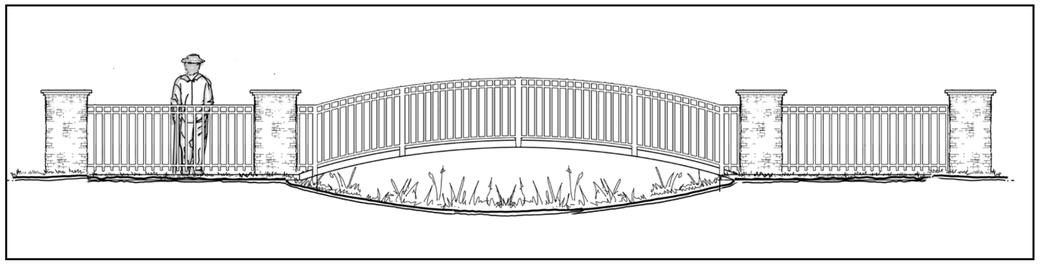

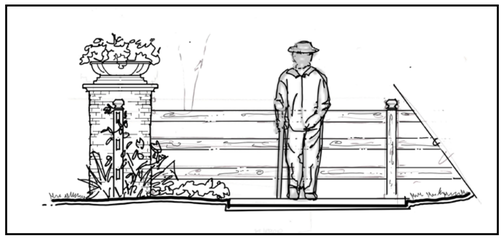

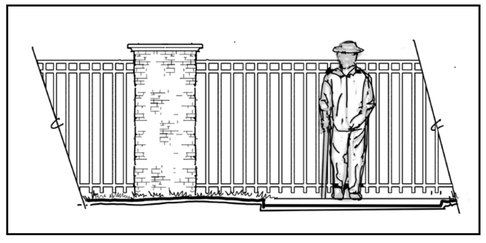

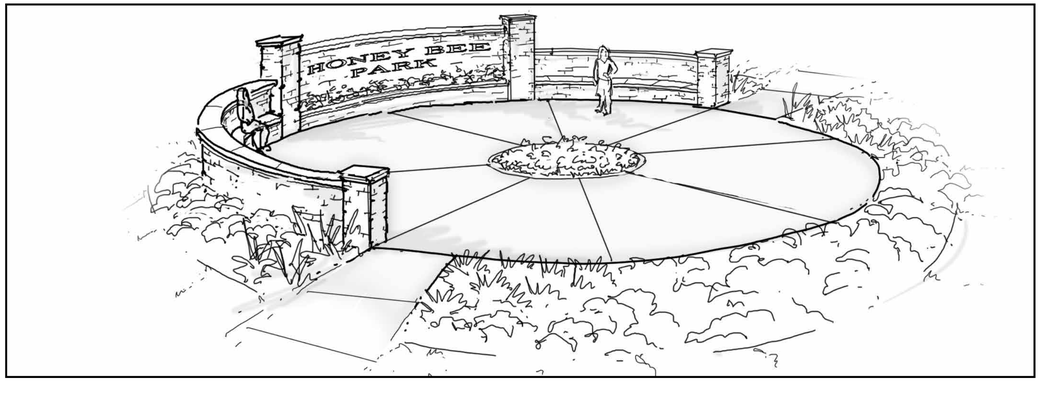

PARK AMENITY PRECEDENTS
SCALE: 1"=10'

ADAMS•STEWART ARCHITECTS, LLC
251-947-3864
adamsstewart.com

WATKINS • ACY • STRUNK
landscape architecture • land planning • placemaking